WALL TYPE SCHEDULE

8" DRY STACK CMU WALL
REINFORCED & GROUT FILLED

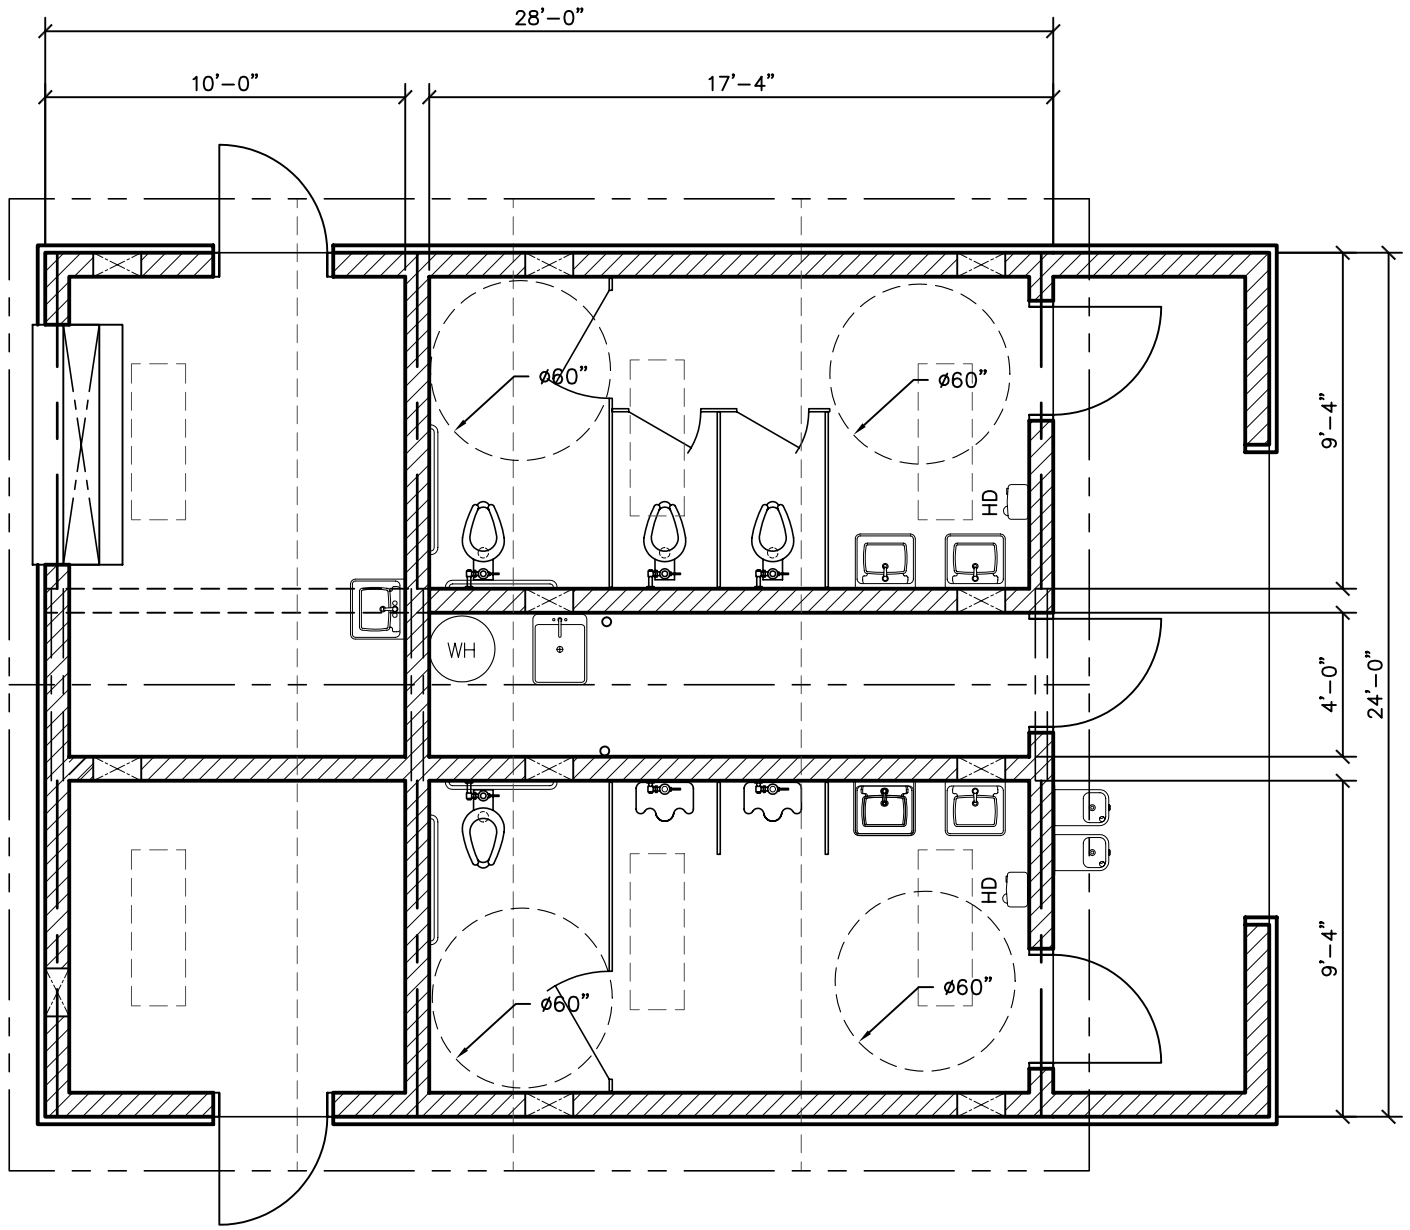

1 FLOOR PLAN

SCALE: 3/16" = 1'–0"

PLAN NORTH

PRELIMINARY

FINAL DRAFT
NOT FOR
CONSTRUCTION

ROMTEC 18240 NORTH BANK ROAD - ROSEBURG, OR 97470
(541)-496-3541 FAX (541)-496-0803

PROJECT: BUILDING
JOHN ELIAS
CITY OF COPPELL

SHEET TITLE: FLOOR PLAN

MODEL: 2084

DATE: 2/1/05

REVISIONS

REV.	DATE:	BY

DRAWN BY: JP

SHEET NO. A2.1